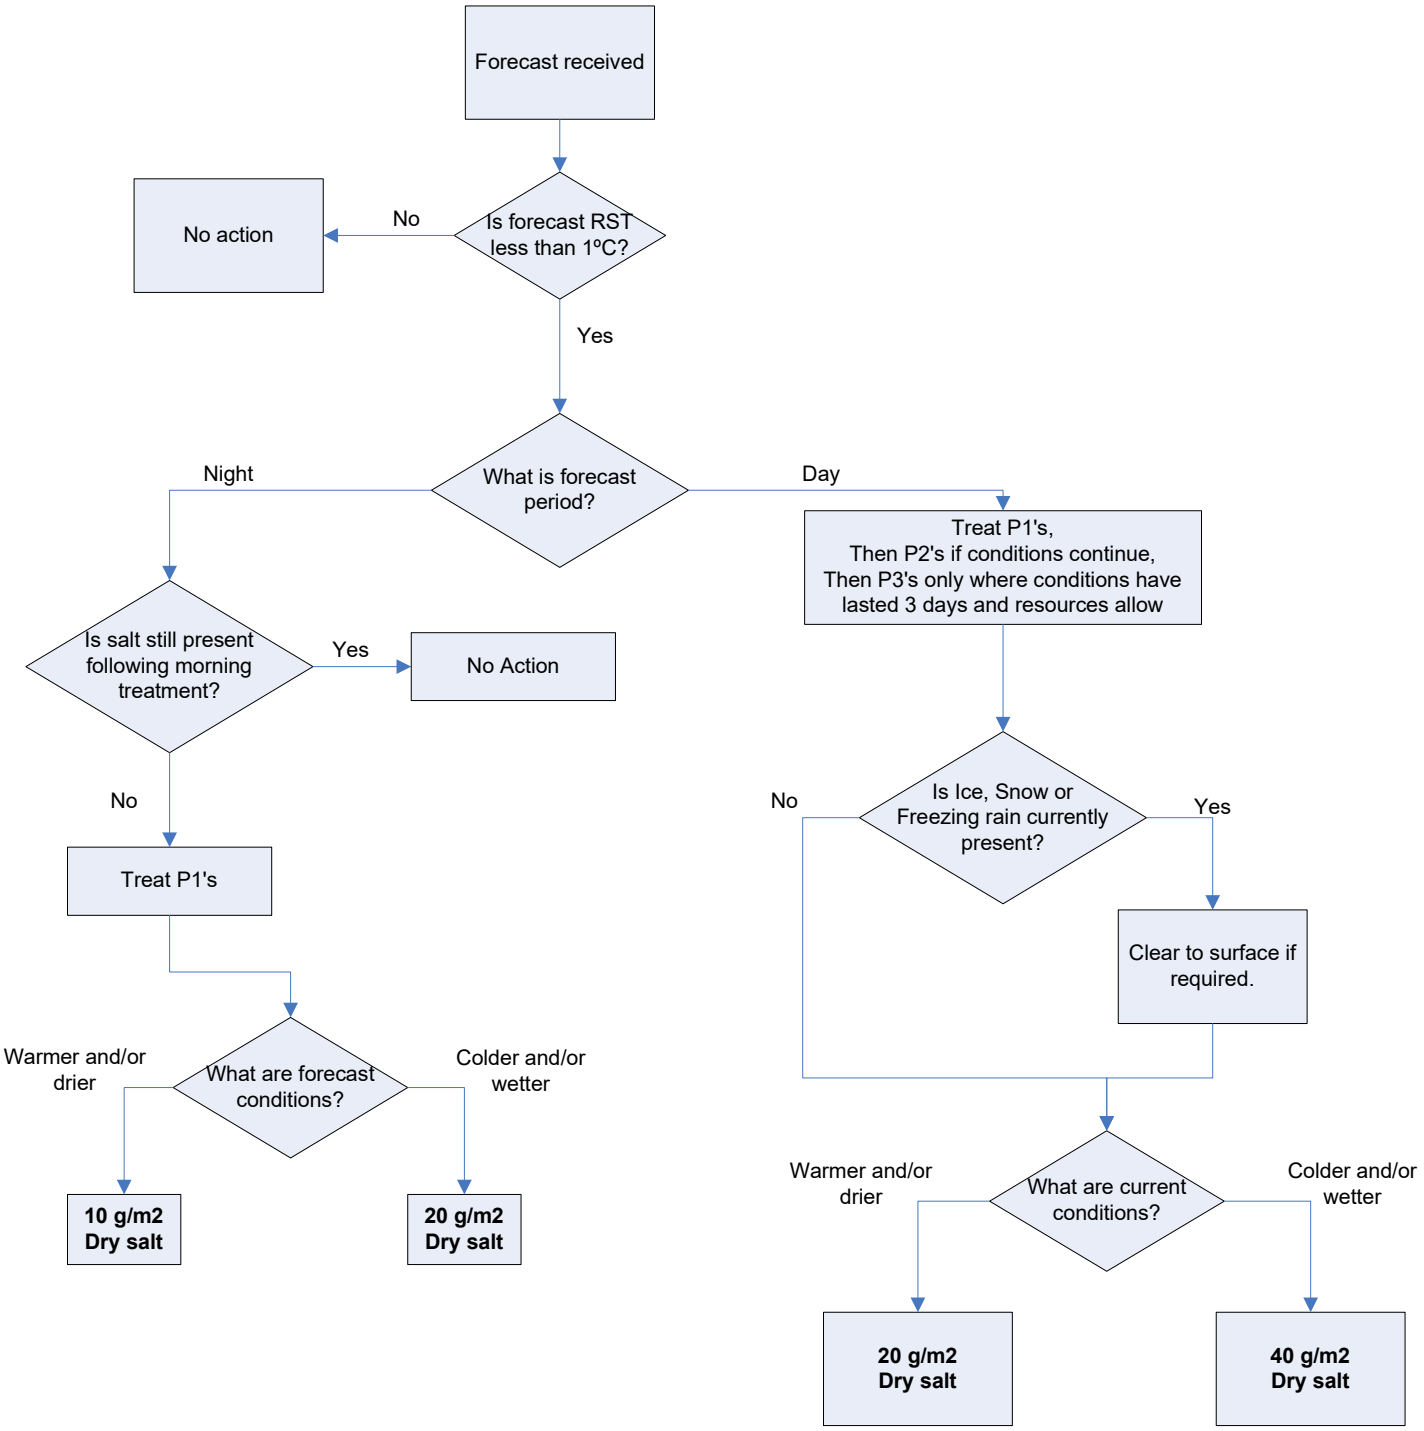FOOTWAY TREATMENT